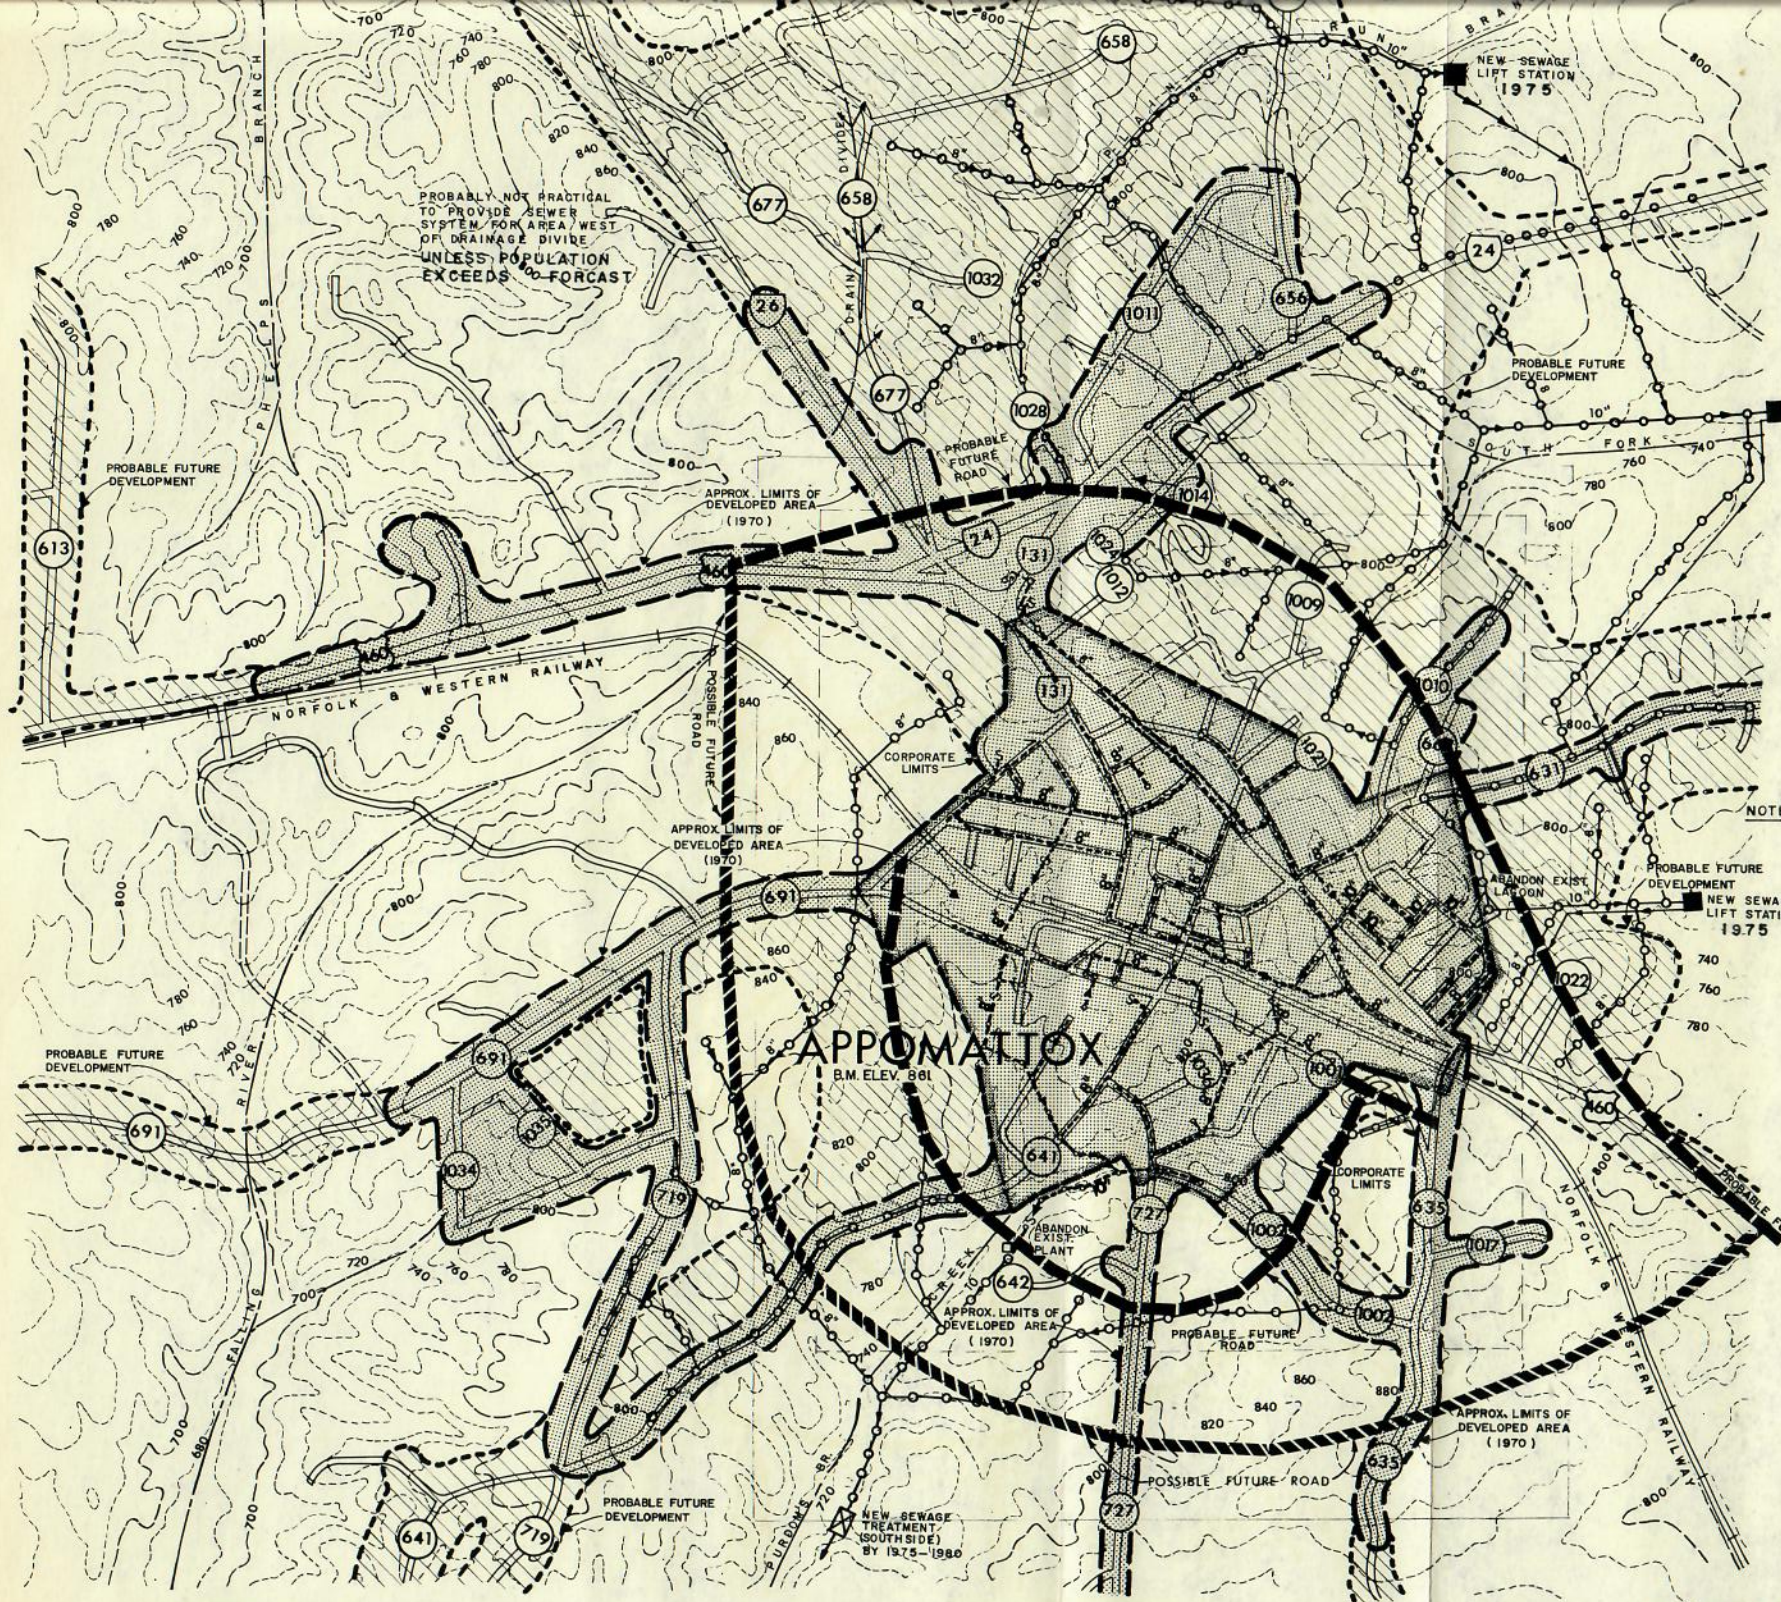

NOTE:

ARRANGEMENT OF SEWERS IN THE PATH OF RELOCATED ROUTE 460 MAY BE ALTERED TO ACCOMODATE NEW CONSTRUCTION.

THE PROPOSED SEWERS SHOWN HEREON ARE NOT INTENDED TO BE EXACT AS TO ARRANGEMENT SIZE AND LOCATION — IT IS INTENDED ONLY TO DEFINE THE CONCEPT, SCOPE AND MAGNITUOE OF WORK. LOCATION AND ARRANGEMENT OF COLLECTOR SEWERS WILL DEPEND UPON THE DEVELOPING STREET PATTERN IN THE AREA MARKED "PROBABLE FUTURE DEVELOPMENT"

LEGEND

- EXISTING SEWER
- PROPOSED SEWER
- PROBABLE FUTURE DEVELOPMENT (1990±)
- 700 EXISTING CONTOURS
- EXISTING ROADS
- APPROX. LIMIT OF DEVELOPED AREA (1970)

NOTE: LIMITS OF PROBABLE FUTURE DEVELOPMENT TAKEN FROM DATA SUPPLIED BY DEPARTMENT OF STATE PLANNING AND COMMUNITY AFFAIRS

NOTE: TOPOGRAPHIC DATA DEVELOPED FROM U.S.G.S. APPOMATTOX QUADRANGLE SHEET

NOTE:

PROPOSED